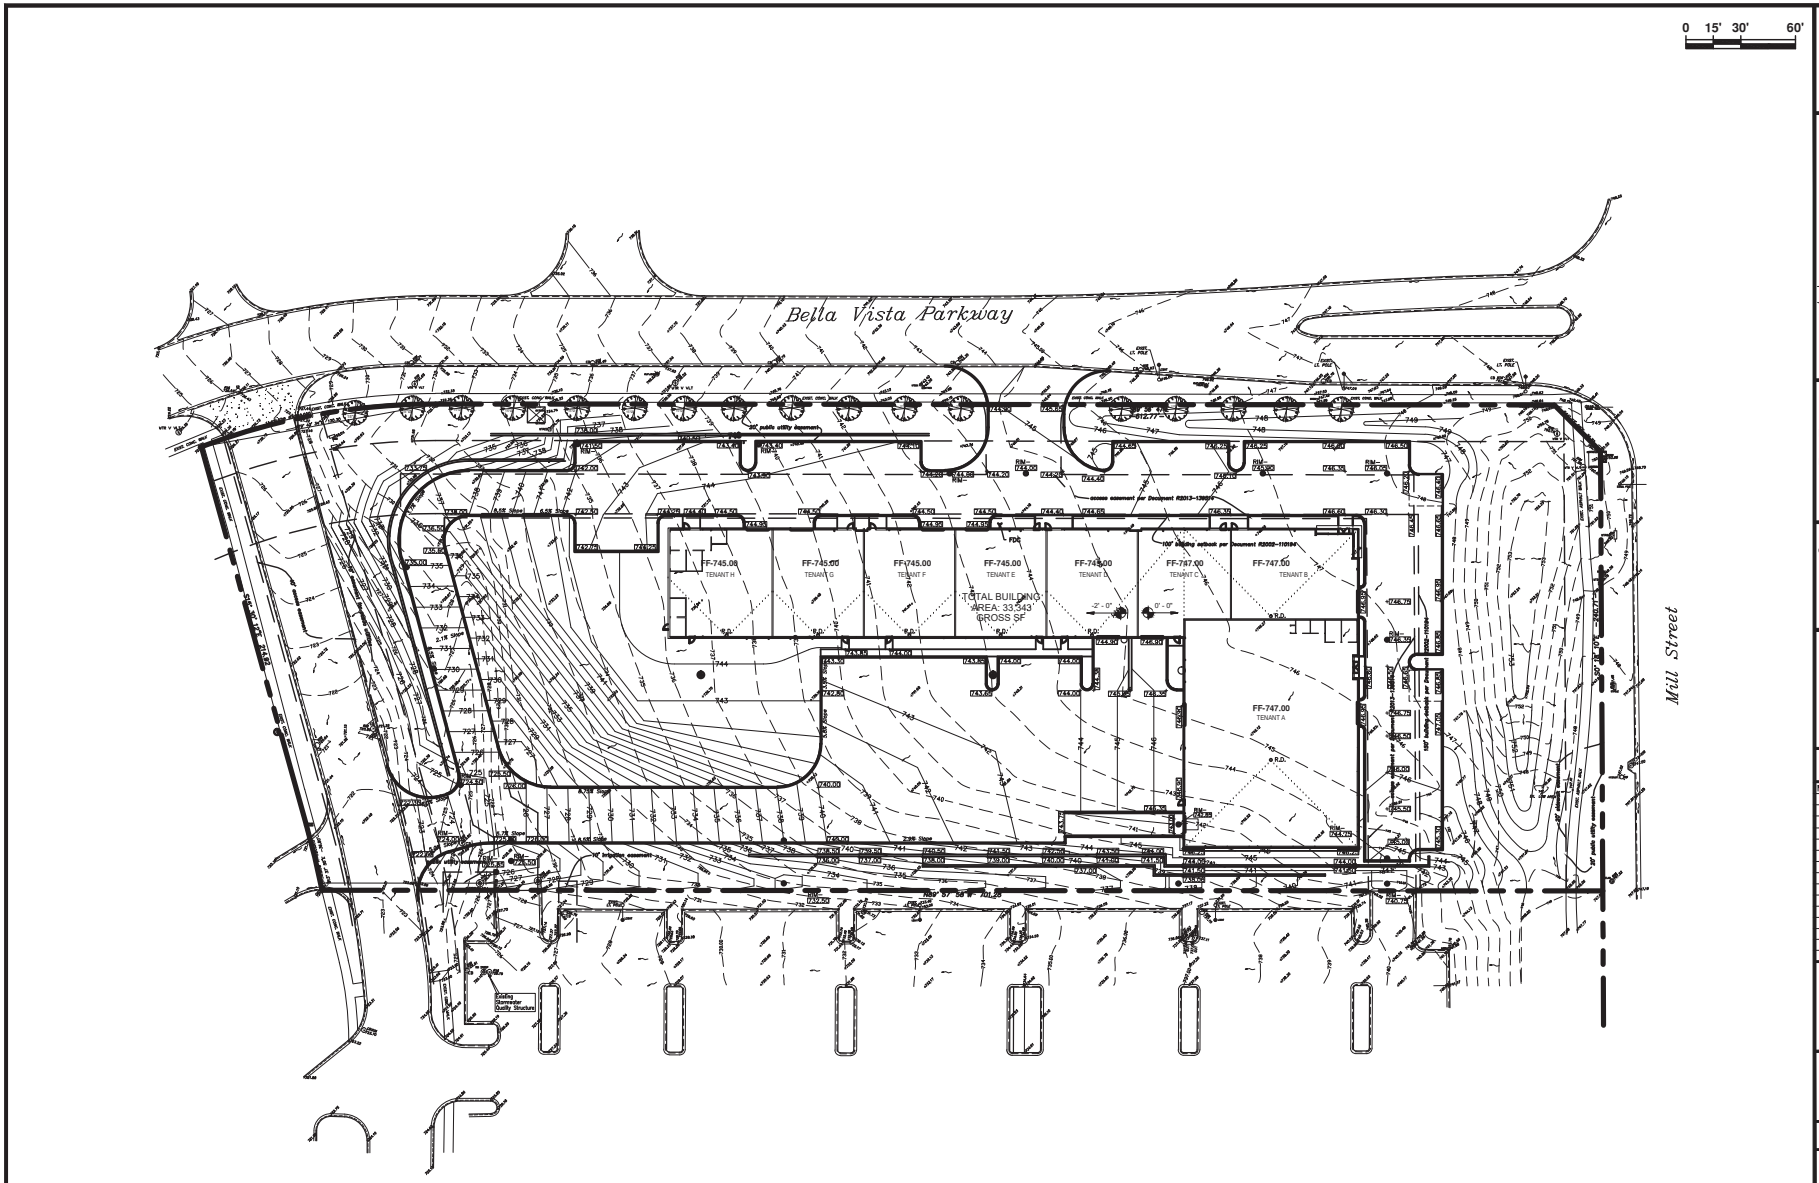

N

LEGEND

TOPOGRAPHIC SURVEY

ATTENTION:
DAVID BYCROFT, P.L.S.
NORMAN J. TOBERMAN & ASSOCIATES, LLC
CONSULTING CIVIL ENGINEERS & SURVEYORS
115 S. WILKE ROAD
SUITE 301
ARLINGTON HEIGHTS, IL 60005
P: (847) 439-8225
F: (847) 749-4104

ARCHITECT

OKW ARCHITECTS
600 W. JACKSON BLVD.
SUITE 250
CHICAGO, IL 60661
P: (312) 798-7773

NORMAN J. TOBERMAN & ASSOCIATES, LLC
CONSULTING CIVIL ENGINEERS & SURVEYORS
115 S. WILKE ROAD, SUITE 301
ARLINGTON HEIGHTS, IL 60005
P. (847) 439-8225
F. (847) 749-4104
mail@toberman.us
www.toberman.us

DESIGN FIRM NO:
184005910
EXPIRES: 04-30-23

No.	Date	Revision

EXPIRES: 11/30/23

Proposed Building
Lot 2
Bella Vista Parkway
Warrenville, IL

NJT Project No.
22-7403

GRADING PLAN

Plot Date: 10-17-22

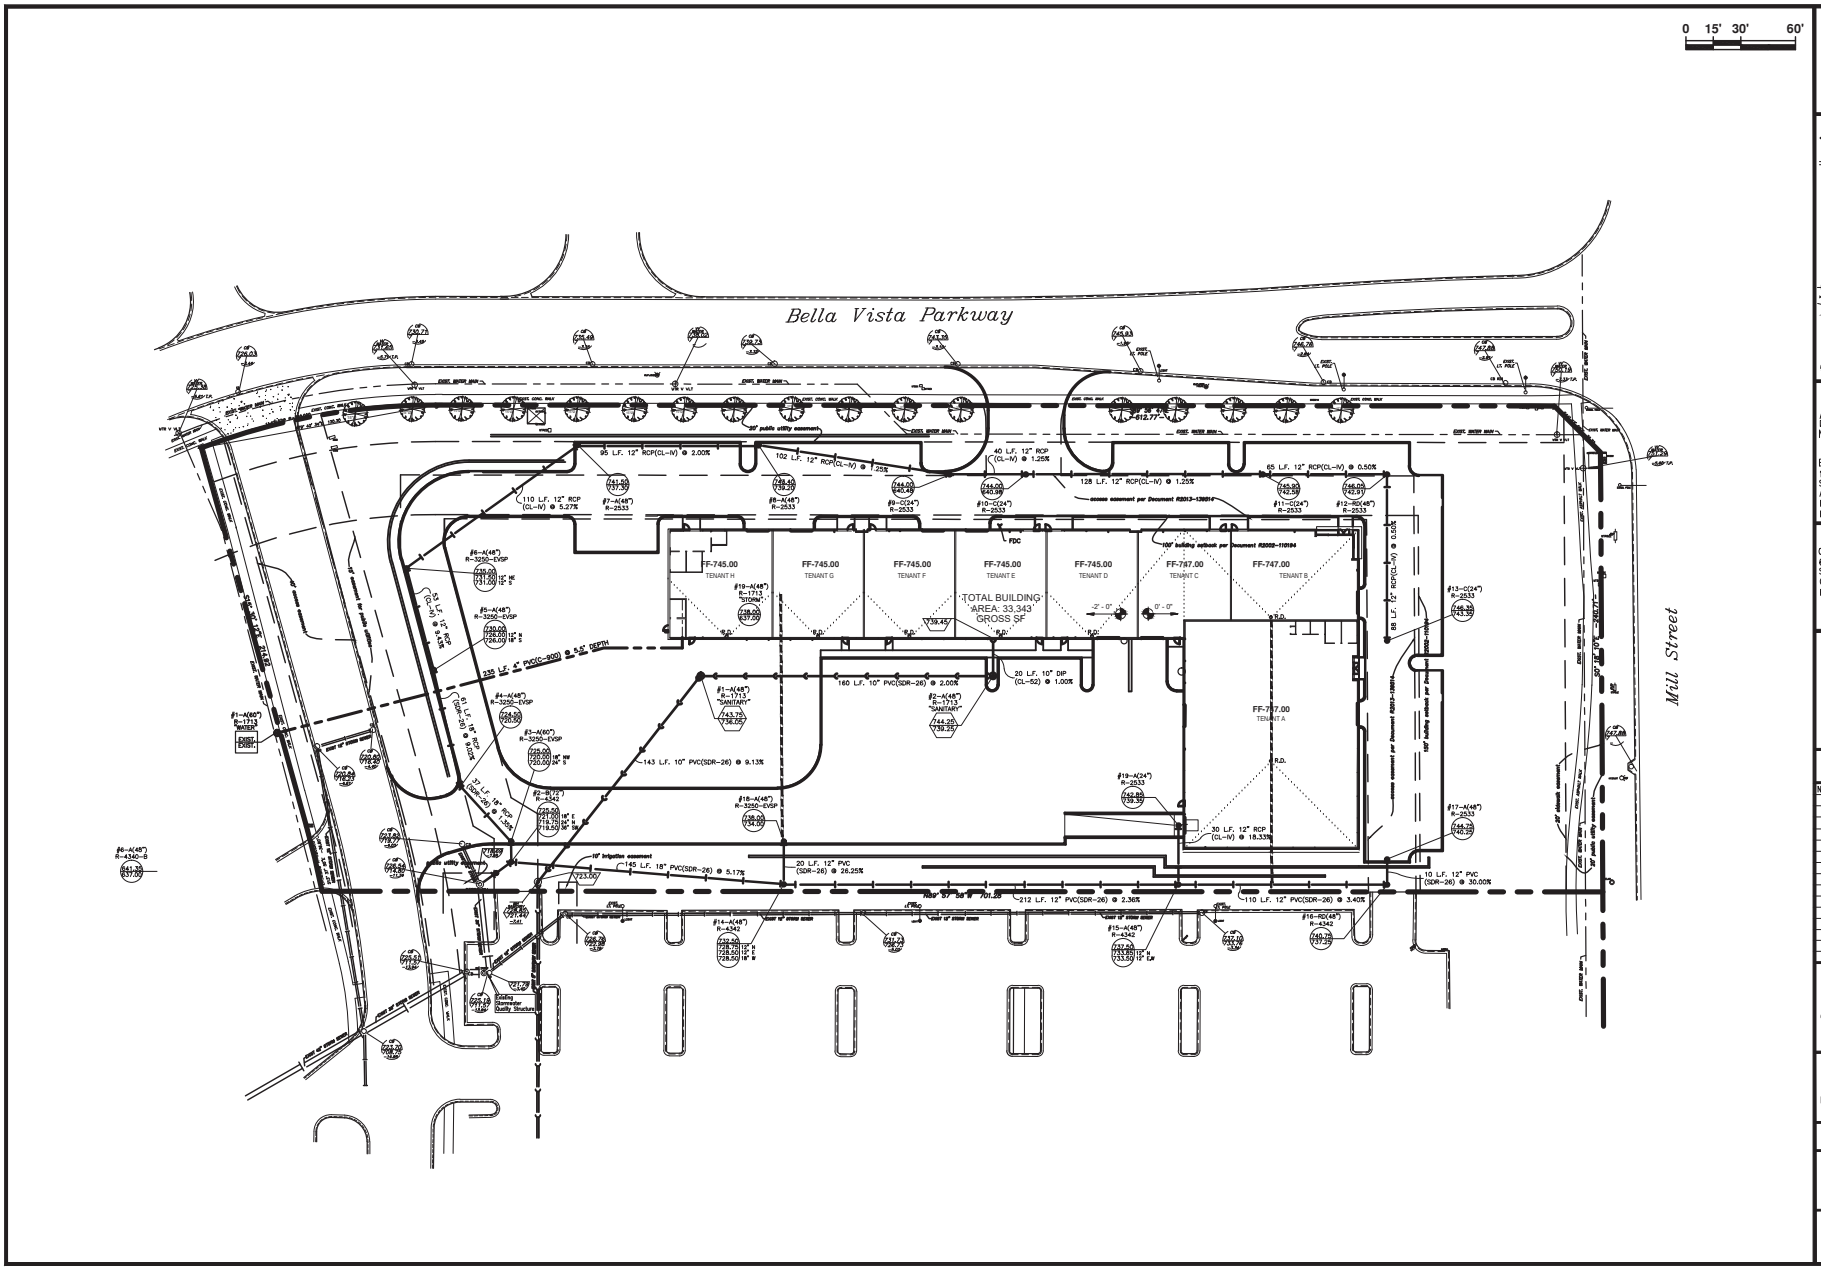

LEGEND

Combined Sewer
Sanitary Sewer
Storm Sewer
Sanitary Manhole
Storm Manhole
Catch Basin
Inlet
Drain Spout
Water Main & Services
Valve & Vault
Pressure Connection
Valve & Box
Fire Hydrant
Structure to be Abandoned
Power Pole
Contour
Drainage Arrow
Remark From & Ltd No.
Structure Size "L-A"
Type
Structure No.
Kite Elevation
Invert Elevation

TOPOGRAPHIC SURVEY

ATTENTION:
DAVID BYCROFT, P.L.S.
NORMAN J. TOBERMAN & ASSOCIATES, LLC
CONSULTING CIVIL ENGINGEERS & SURVEYORS
115 S. WILKE ROAD
SUITE 301
ARLINGTON HEIGHTS, IL 60005
P: (847) 439-8225
F: (847) 749-4104

ARCHITECT

OKW ARCHITECTS
600 W. JACKSON BLVD.
SUITE 250
CHICAGO, IL 60661
P: (312) 798-7773

NORMAN J. TOBERMAN & ASSOCIATES, LLC
CONSULTING CIVIL ENGINEERS & SURVEYORS
115 S. WILKE ROAD, SUITE 301
ARLINGTON HEIGHTS, IL 60005
P. (847) 439-8225
F. (847) 749-4104
mail@toberman.us
www.toberman.us

DESIGN FIRM NO: 184005910
EXPIRES: 04-30-23

No.	Date	Revision

EXPIRES: 11/30/23

Proposed Building
Lot 2
Bella Vista Parkway
Warrenville, IL

NJT Project No.
22-7403

UTILITY PLAN

Plot Date: 10-17-22