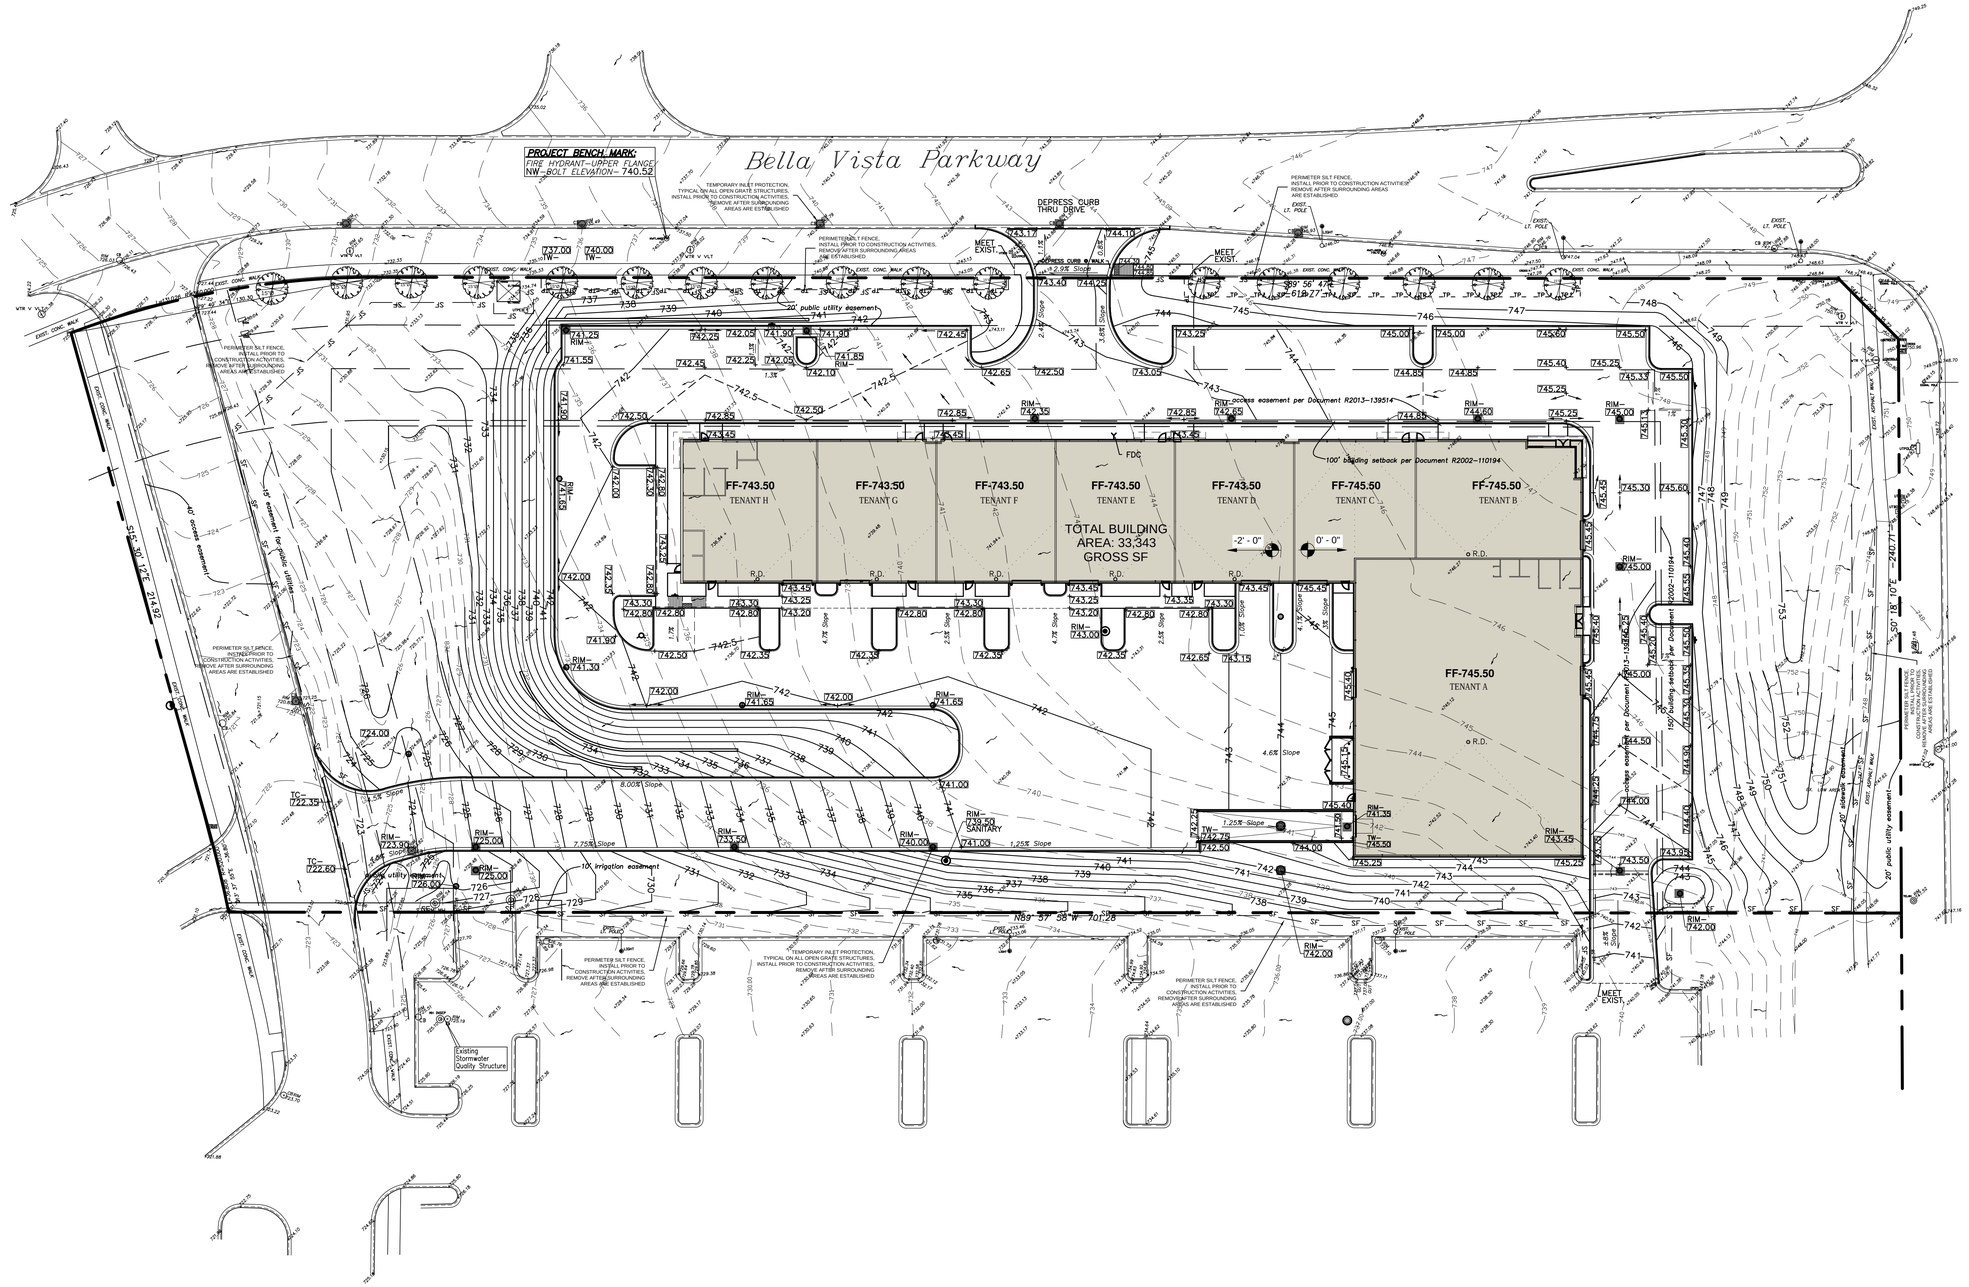

LEGEND

EXISTING / PROPOSED

- Combined Sewer
- Sanitary Sewer
- Storm Sewer
- Sanitary Manhole
- Storm Manhole
- Catch Basin
- Inlet
- Down Spout
- Water Main & Services
- Valve & Vault
- Pressure Connection
- Valve & Box
- Fire Hydrant
- Structure to be Abandoned
- Power Pole
- Spot Grade
- Contour
- Drainage Arrow
- Neenah Frame & Lid No.
- Structure Size "d"
- Type
- Structure No.—1-A (48") R-1772-B
- Rim Elevation
- Invert Elevation

TOPOGRAPHIC SURVEY

ATTENTION:
DAVID BYCROFT, P.L.S.
NORMAN J. TOBERMAN & ASSOCIATES, LLC
CONSULTING CIVIL ENGINEERS & SURVEYORS
115 S. WILKE ROAD
SUITE 301
ARLINGTON HEIGHTS, IL 60005
P: (847) 439-8225
F: (847) 749-4104

ARCHITECT

OKW ARCHITECTS
600 W. JACKSON BLVD.
SUITE 250
CHICAGO, IL 60661
P: (312) 798-7773

NORMAN J. TOBERMAN & ASSOCIATES, LLC
CONSULTING CIVIL ENGINEERS & SURVEYORS
115 S. WILKE ROAD, SUITE 301
ARLINGTON HEIGHTS, IL 60005
P. (847) 439-8225
F. (847) 749-4104
mail@toberman.us
www.toberman.us

DESIGN FIRM NO:
184005910
EXPIRES: 04-30-23

No.	Date	Revision

NORMAN J. TOBERMAN
050567
REGISTERED PROFESSIONAL ENGINEER OF ILLINOIS
EXPIRES: 11/30/23

Proposed Building
Lot 2
Bella Vista Parkway
Warrenville, IL

NJT Project No.
22-7403

GRADING PLAN

Sheet No.
C-5

Plot Date: 01-11-23