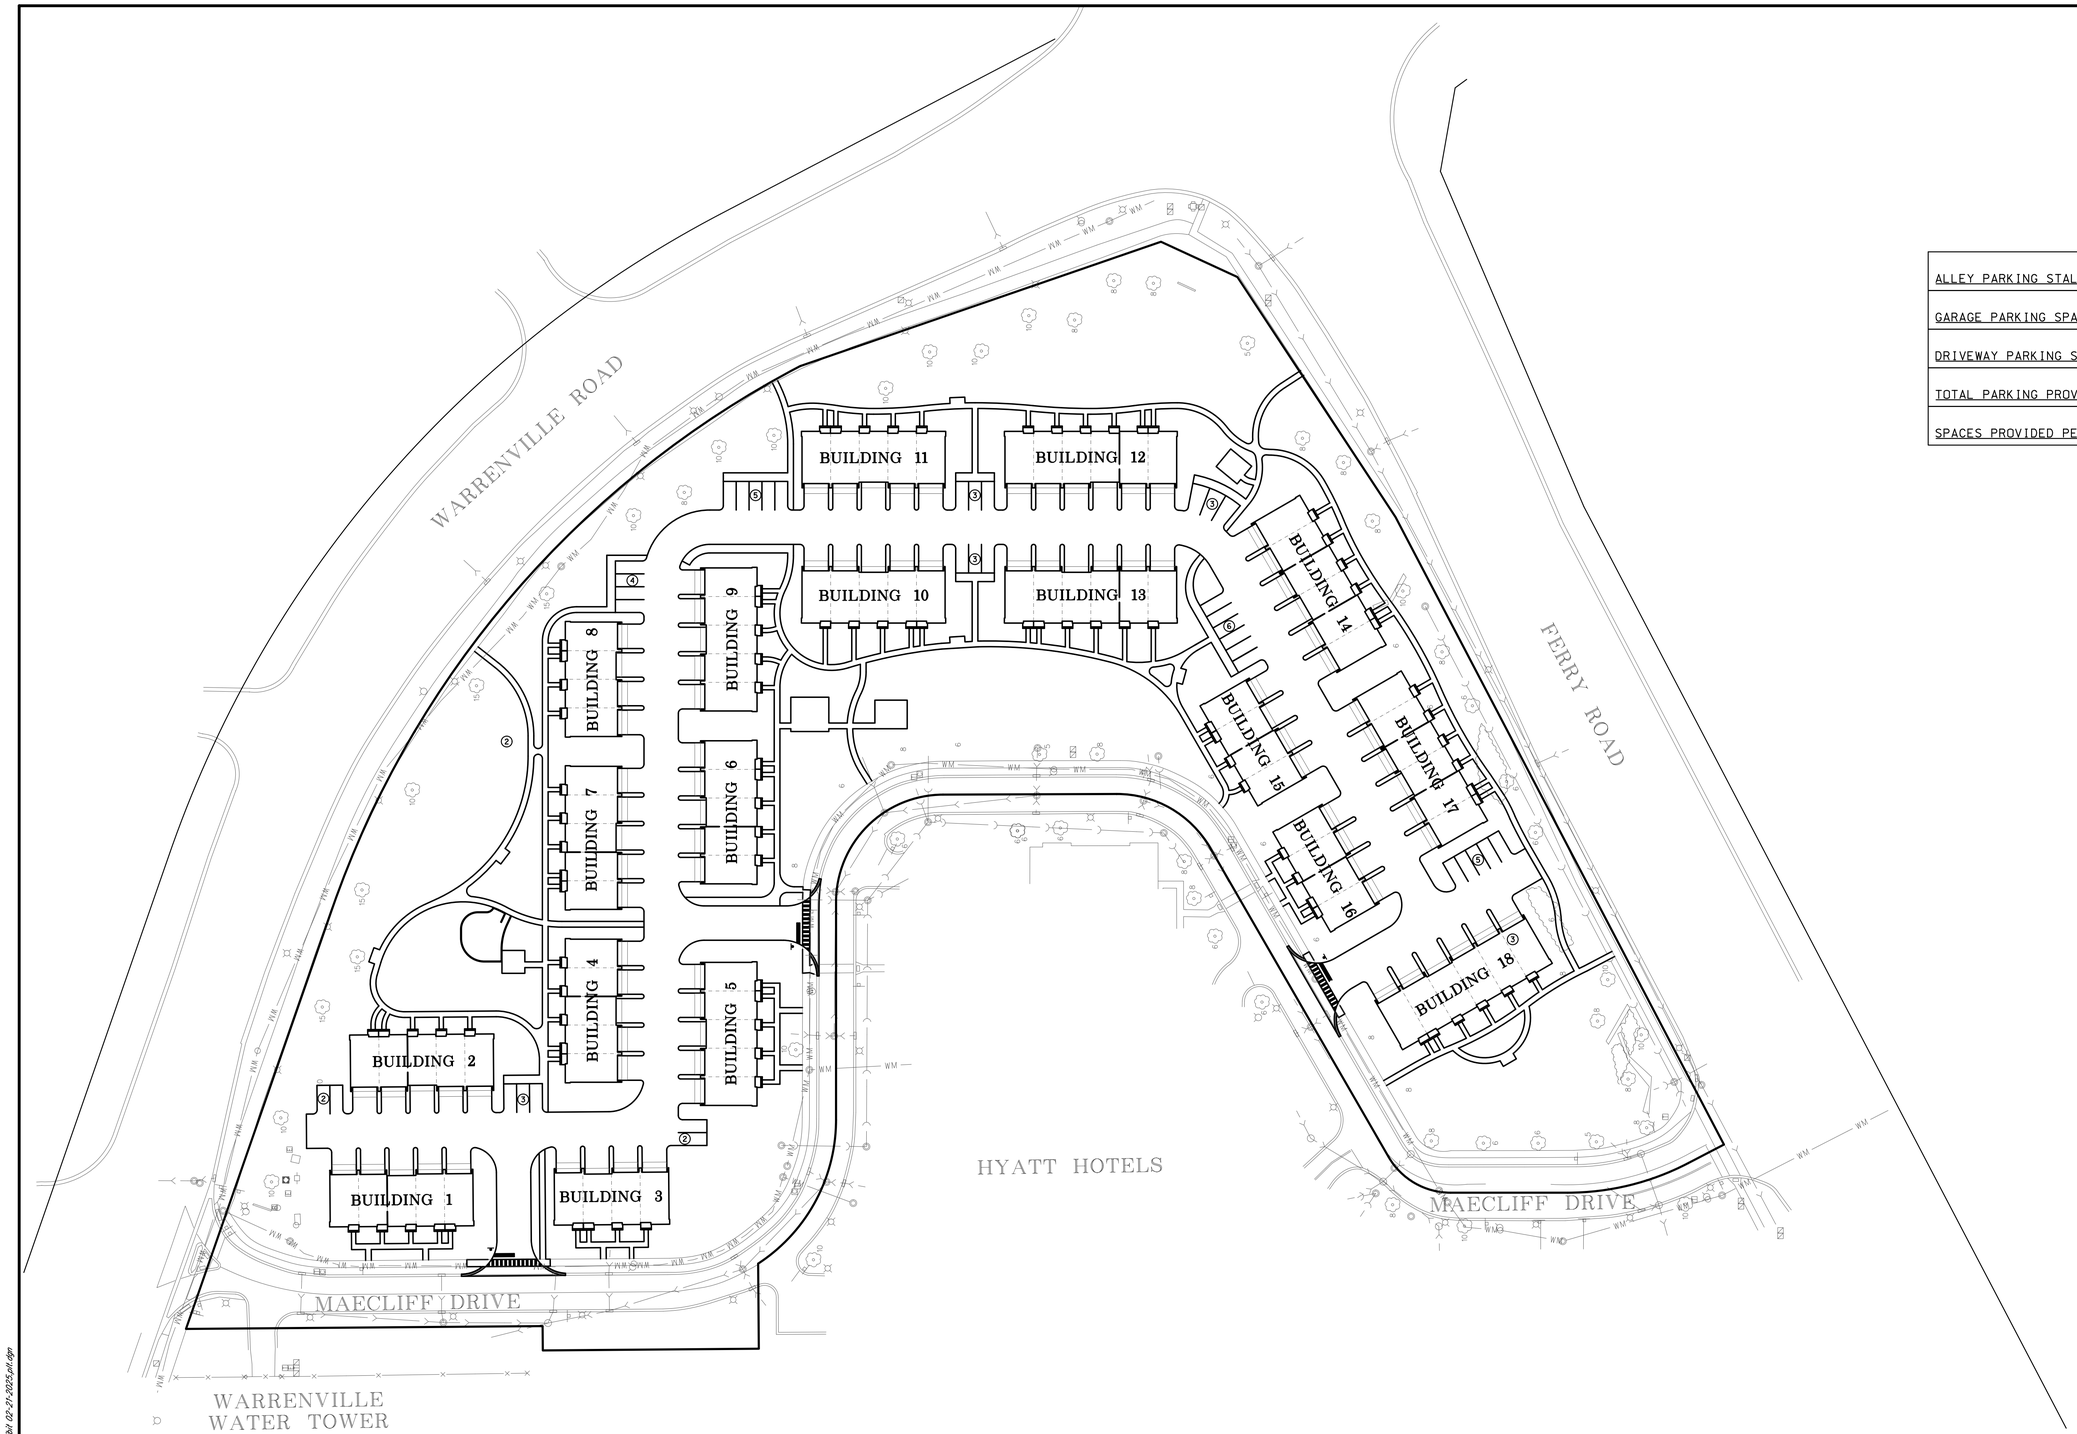

ALLEY PARKING STALLS	COUNT 36
GARAGE PARKING SPACES	COUNT 182
DRIVEWAY PARKING SPACES	COUNT 182
TOTAL PARKING PROVIDED	COUNT 400
SPACES PROVIDED PER UNIT	COUNT 4.4

Mackie Consultants, LLC
9575 W. Higgins Road, Suite 500
Rosemont, IL 60018
(847)696-1400
www.mackieconsult.com

CLIENT:
D·R·HORTON
America's Builder
D.R. HORTON, INC.-MIDWEST
1750 E. GOLF ROAD, SUITE 925
SCHAUMBURG, ILLINOIS 60173

DATE	DESCRIPTION OF REVISION	BY
06/12/2025	REVISED PER CITY COMMENTS	JAD

DESIGNED	JJD
DRAWN	JJD
APPROVED	KJM
DATE	03/14/2025
SCALE	1" = 50'

PARKING EXHIBIT
CANTERA POINT
WARRENVILLE, ILLINOIS

SHEET 1 OF 1

PROJECT NUMBER: 4821

© MACKIE CONSULTANTS LLC, 2025

ILLINOIS FIRM LICENSE 184-002694

6/12/2025 7:29:48 PM
W:\4821\Cadd\Cantera Point Parking Exhibit 02-21-2025.dwg